KEY MAP

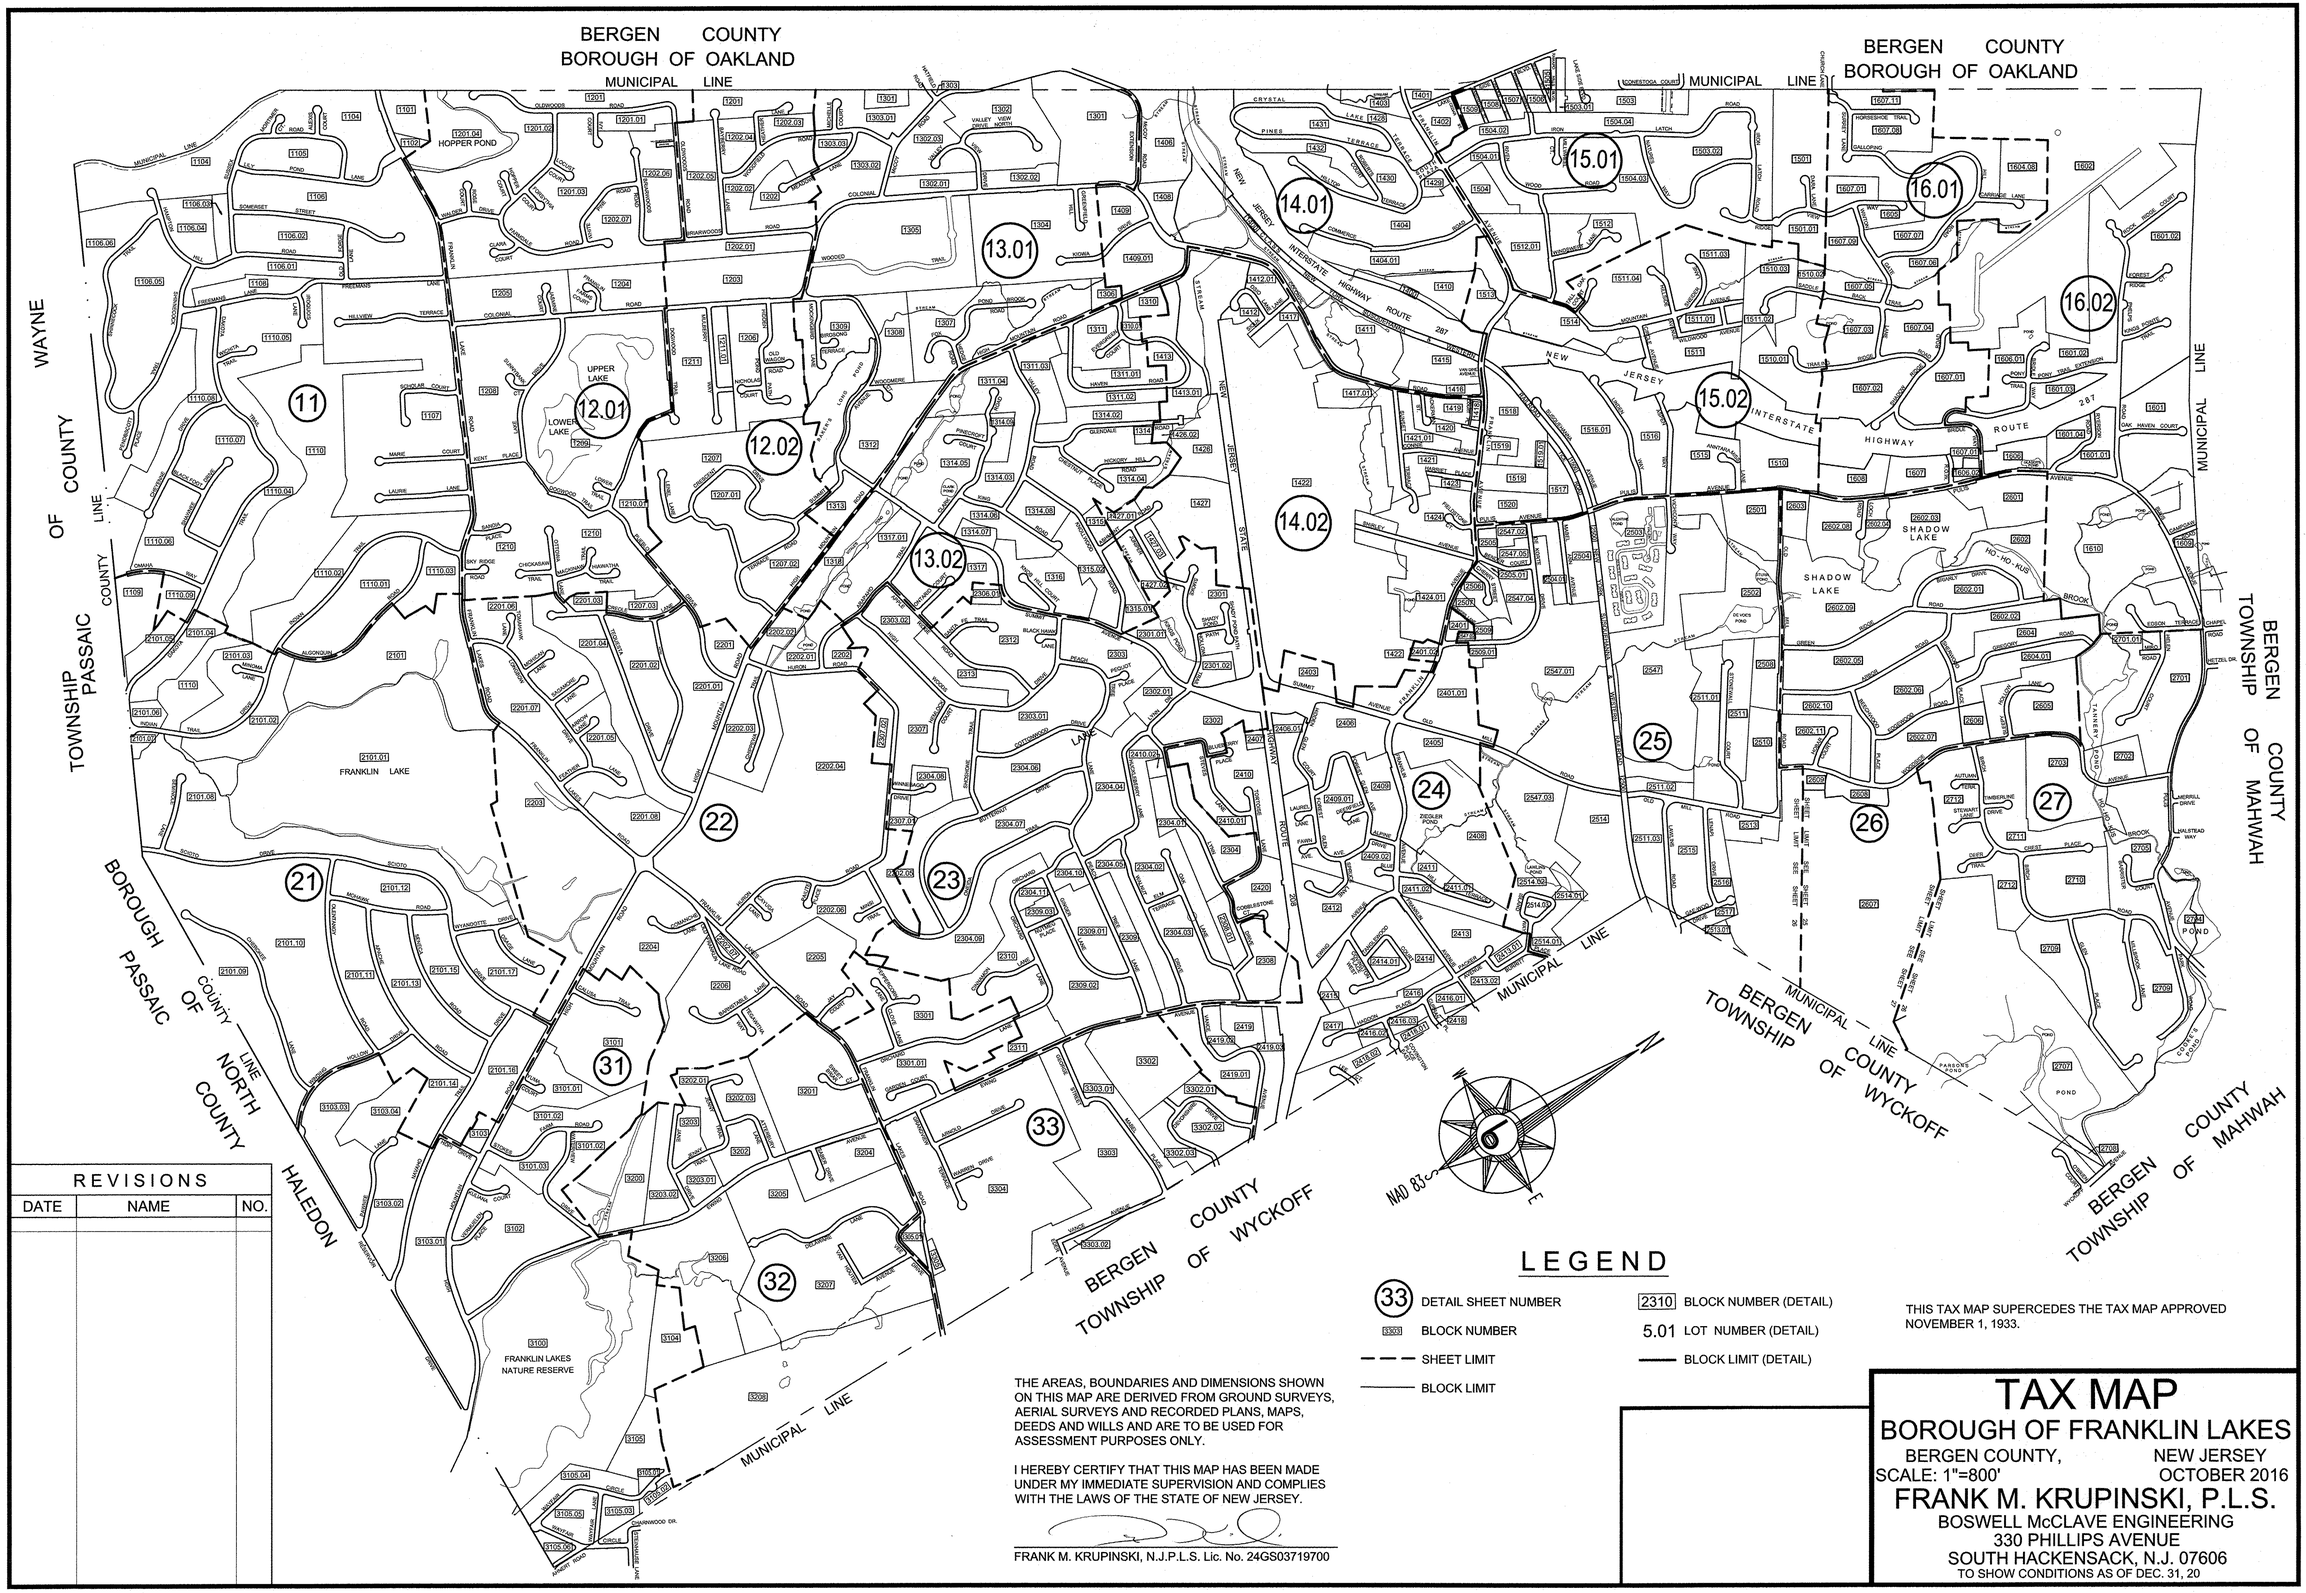

REVISIONS		
DATE	NAME	NO.

LEGEND

33	DETAIL SHEET NUMBER
3303	BLOCK NUMBER
— — —	SHEET LIMIT
———	BLOCK LIMIT
2310	BLOCK NUMBER (DETAIL)
5.01	LOT NUMBER (DETAIL)
———	BLOCK LIMIT (DETAIL)

THIS TAX MAP SUPERCEDES THE TAX MAP APPROVED NOVEMBER 1, 1933.

THE AREAS, BOUNDARIES AND DIMENSIONS SHOWN ON THIS MAP ARE DERIVED FROM GROUND SURVEYS, AERIAL SURVEYS AND RECORDED PLANS, MAPS, DEEDS AND WILLS AND ARE TO BE USED FOR ASSESSMENT PURPOSES ONLY.

I HEREBY CERTIFY THAT THIS MAP HAS BEEN MADE UNDER MY IMMEDIATE SUPERVISION AND COMPLIES WITH THE LAWS OF THE STATE OF NEW JERSEY.

FRANK M. KRUPINSKI, N.J.P.L.S. Lic. No. 24GS03719700

TAX MAP

BOROUGH OF FRANKLIN LAKES

BERGEN COUNTY, NEW JERSEY

SCALE: 1"=800' OCTOBER 2016

FRANK M. KRUPINSKI, P.L.S.

BOSWELL McCLAVE ENGINEERING

330 PHILLIPS AVENUE

SOUTH HACKENSACK, N.J. 07606

TO SHOW CONDITIONS AS OF DEC. 31, 20

KEY MAP